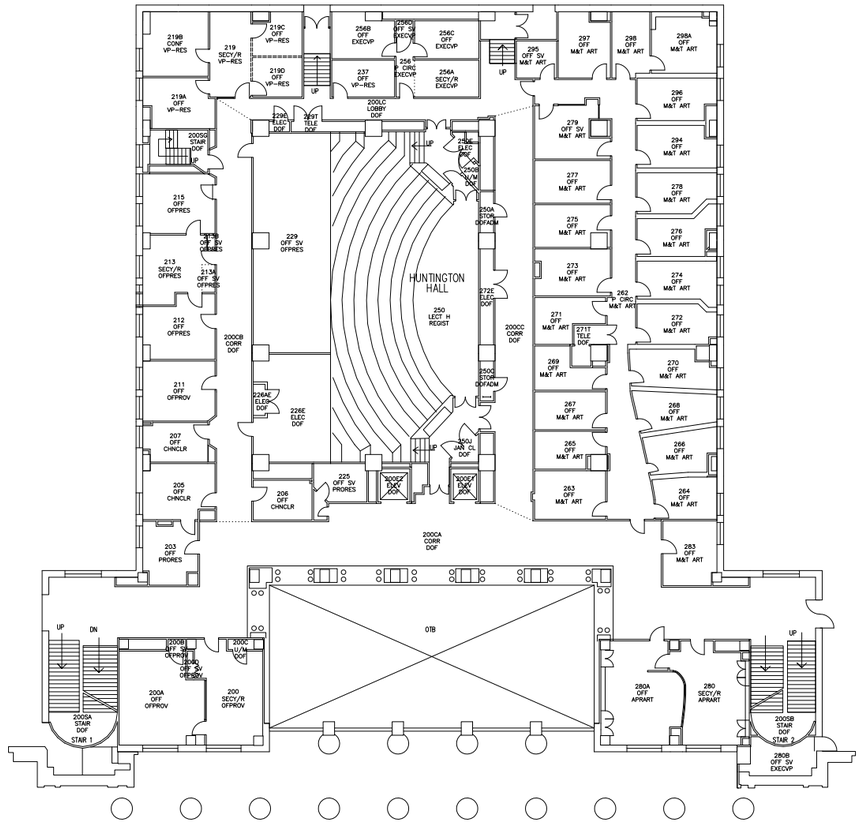

MIT Department of FACILITIES
77 Massachusetts Avenue, Cambridge, MA 02139

FILE_ID :

GRAPHIC SCALE FEET
0 16 32 48

REVISIONS		
NO.	DESCRIPTION	DATE

PROJECT No. :
DATE : 2/26/2020
DRAWN :
CHECKED :
SCALE : 1/32" = 1'-0"

NORTH

BUILDING 10 - 2ND FLOOR
RICHARD COCKBURN MACLAURIN BUILDINGS
SPACE ACCOUNTING FLOORPLAN

10.2

Copyright 2000–2011 Massachusetts Institute of Technology. All rights reserved. Plans are for MIT space accounting purposes only and are not for design use.